
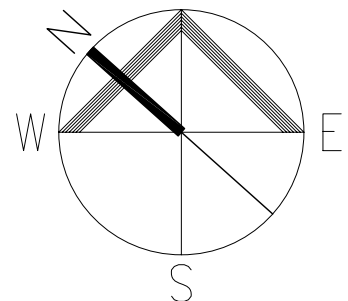


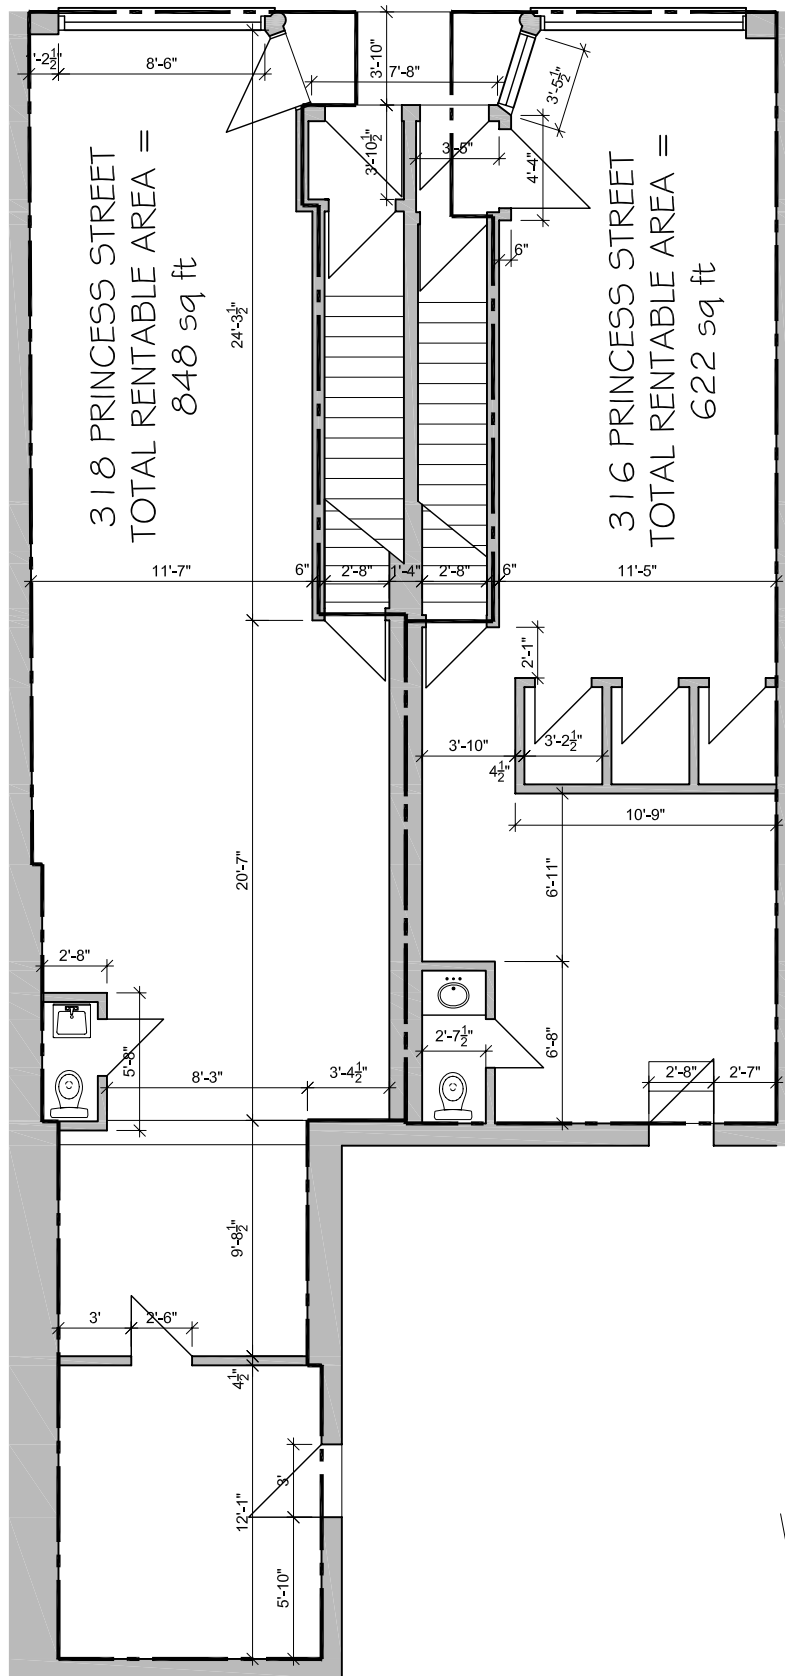

Alexander
Wilson
Architect
Inc.

249 Brock Street
Kingston, Ontario
K7L 1S3

Tel. 613 545 3744
Fax 613 545 1411

Project:
KEYSTONE PROPERTY MANAGEMENT
316/318 PRINCESS STREET

Drawing:
EXISTING GROUND FLOOR PLAN

1:1

Drawn By:
HJF

Checked:

Project No.:
0444

Scale:
1/8" = 1'-0"

Date:
SEPT 2004

Drawing No.:
SK1