


DO NOT SCALE DRAWINGS
CHECK AND VERIFY ALL DIMENSIONS BEFORE
CONSTRUCTION
DRAWINGS NOT TO BE REPRODUCED OR
REPRODUCED IN ANY MANNER WITHOUT THE
WRITTEN PERMISSION OF THE CONSULTANT
UNLESS STAMPED AND SIGNED BY THE CONSULTANT
THIS DRAWING IS THE PROPERTY OF THE CONSULTANT
AND IS NOT TO BE REPRODUCED OR
REPRODUCED IN ANY MANNER WITHOUT THE
WRITTEN PERMISSION OF THE CONSULTANT

REV.	DATE	DESCRIPTION
-	-	-
-	-	-
-	-	-

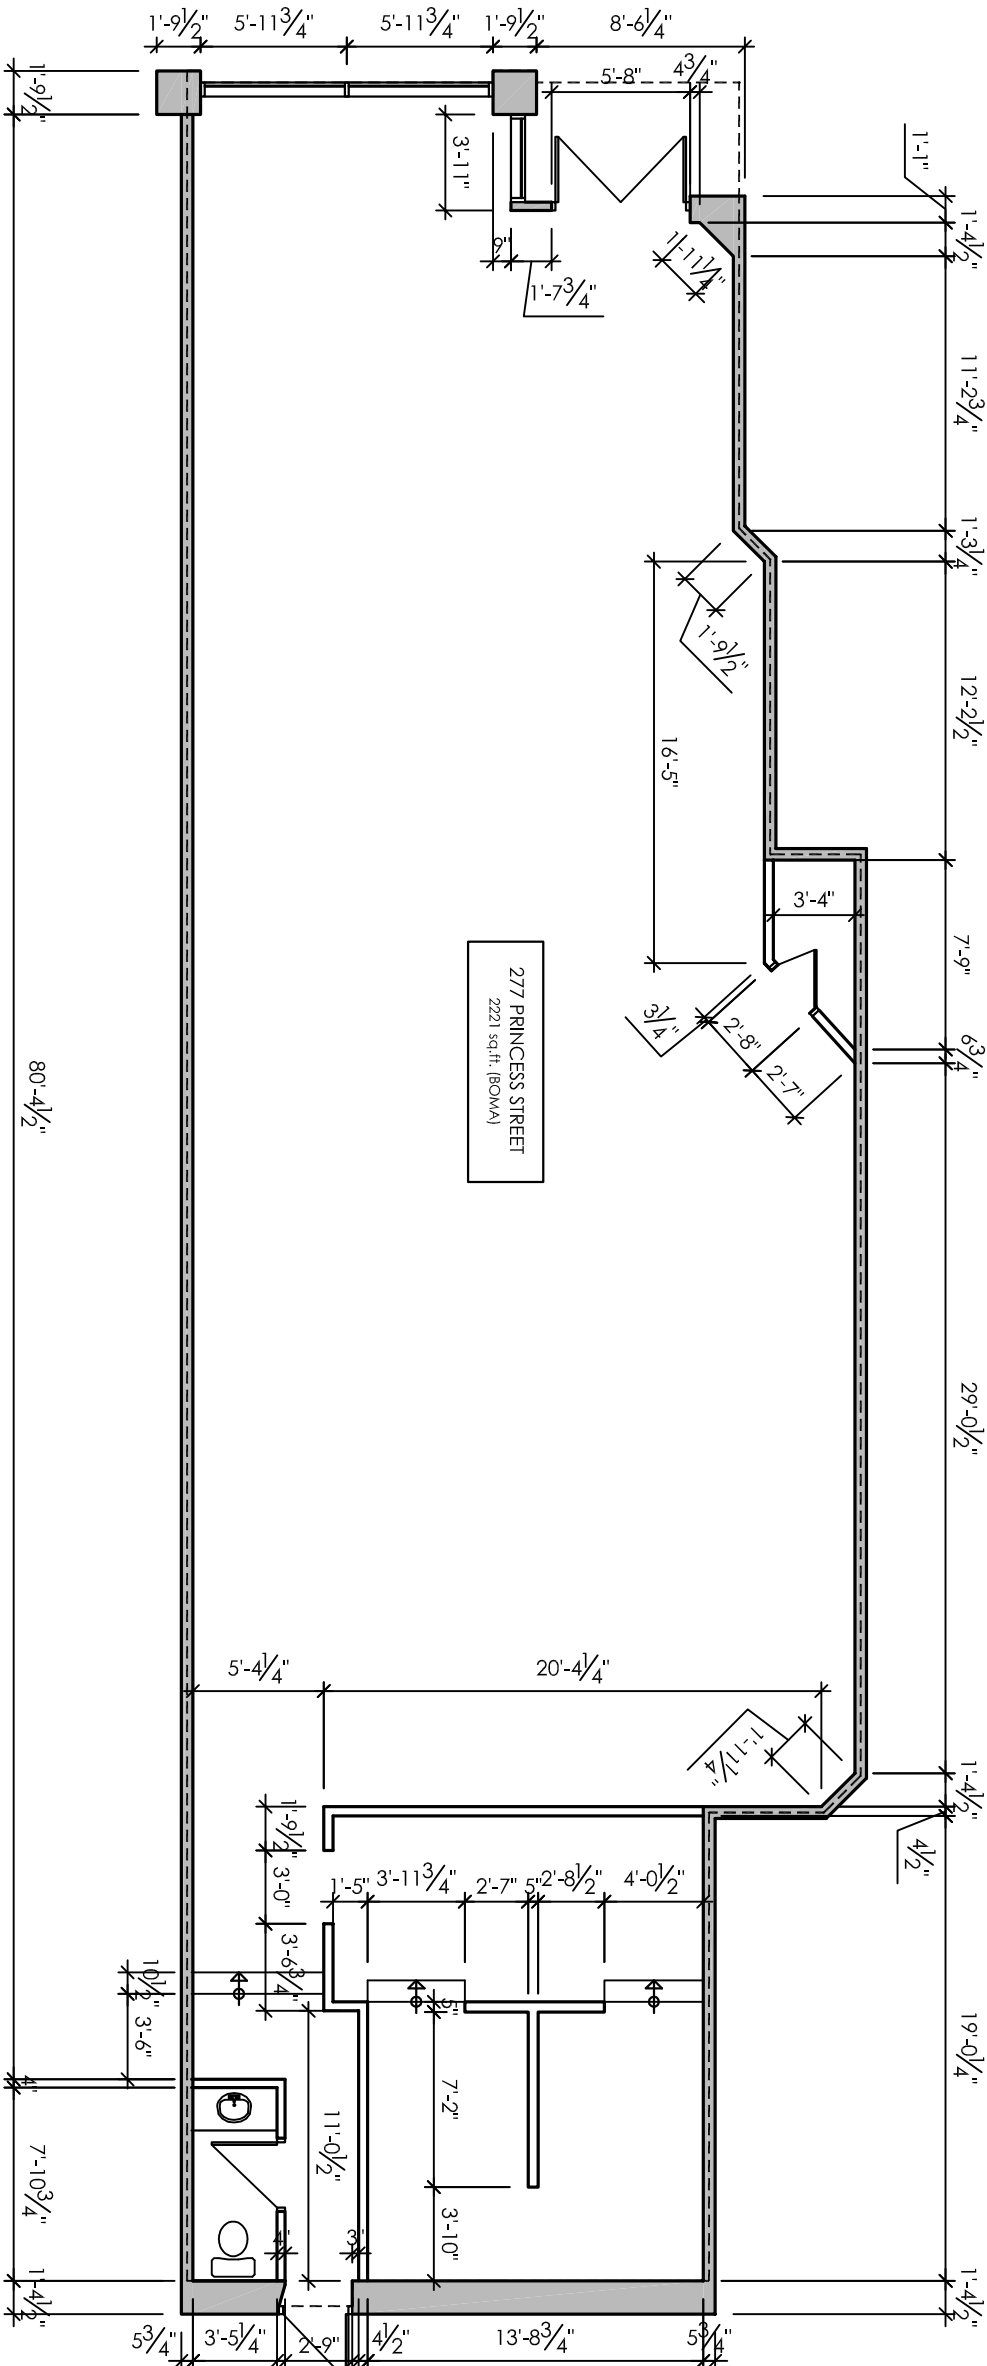

277 PRINCESS ST.
2221 sq. ft. (BOMA)
KEYSTONE



277 PRINCESS ST.
KEYSTONE
GROUND FLOOR PLAN

OWNER	KEYSTONE
ARCHITECT	KEYSTONE
DATE	JULY 2014
PROJECT NO.	1
DRAWING NO.	A1