


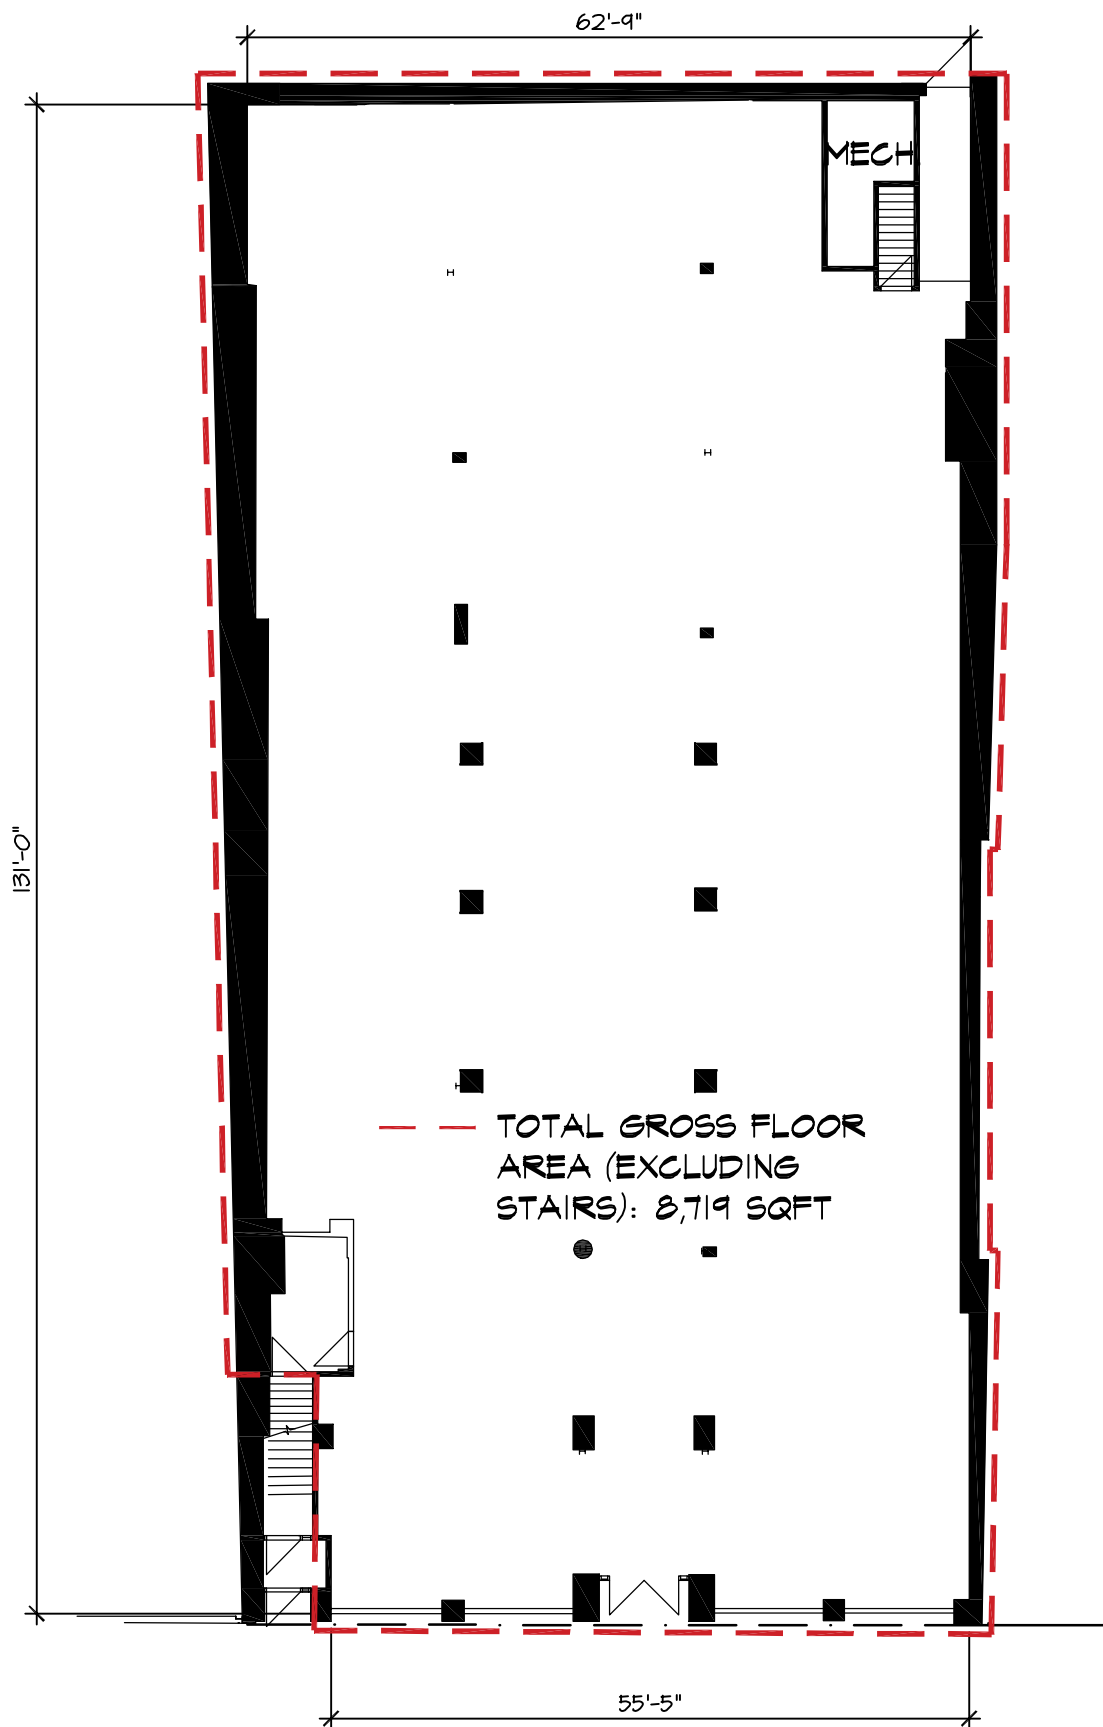

**COLBOURNE & KEMBEL,
ARCHITECTS INC.**

739D ARLINGTON PARK PLACE
KINGSTON ONTARIO K7M 8M8
TEL 613-384-2240 FAX 613-384-1277
info@ckal.ca www.ckal.ca

PROJECT No. 12051
259 PRINCESS ST.
RENOVATION
LOCATION 259 PRINCESS ST.
KINGSTON, ONTARIO
CLIENT JAY ABRAMSKY

DRAWING
GROUND LEVEL
SUITE LAYOUT SKETCH

SCALE

1:200



DATE 15.11.23

REVISED 16-06-02



DWG. No.

SKI